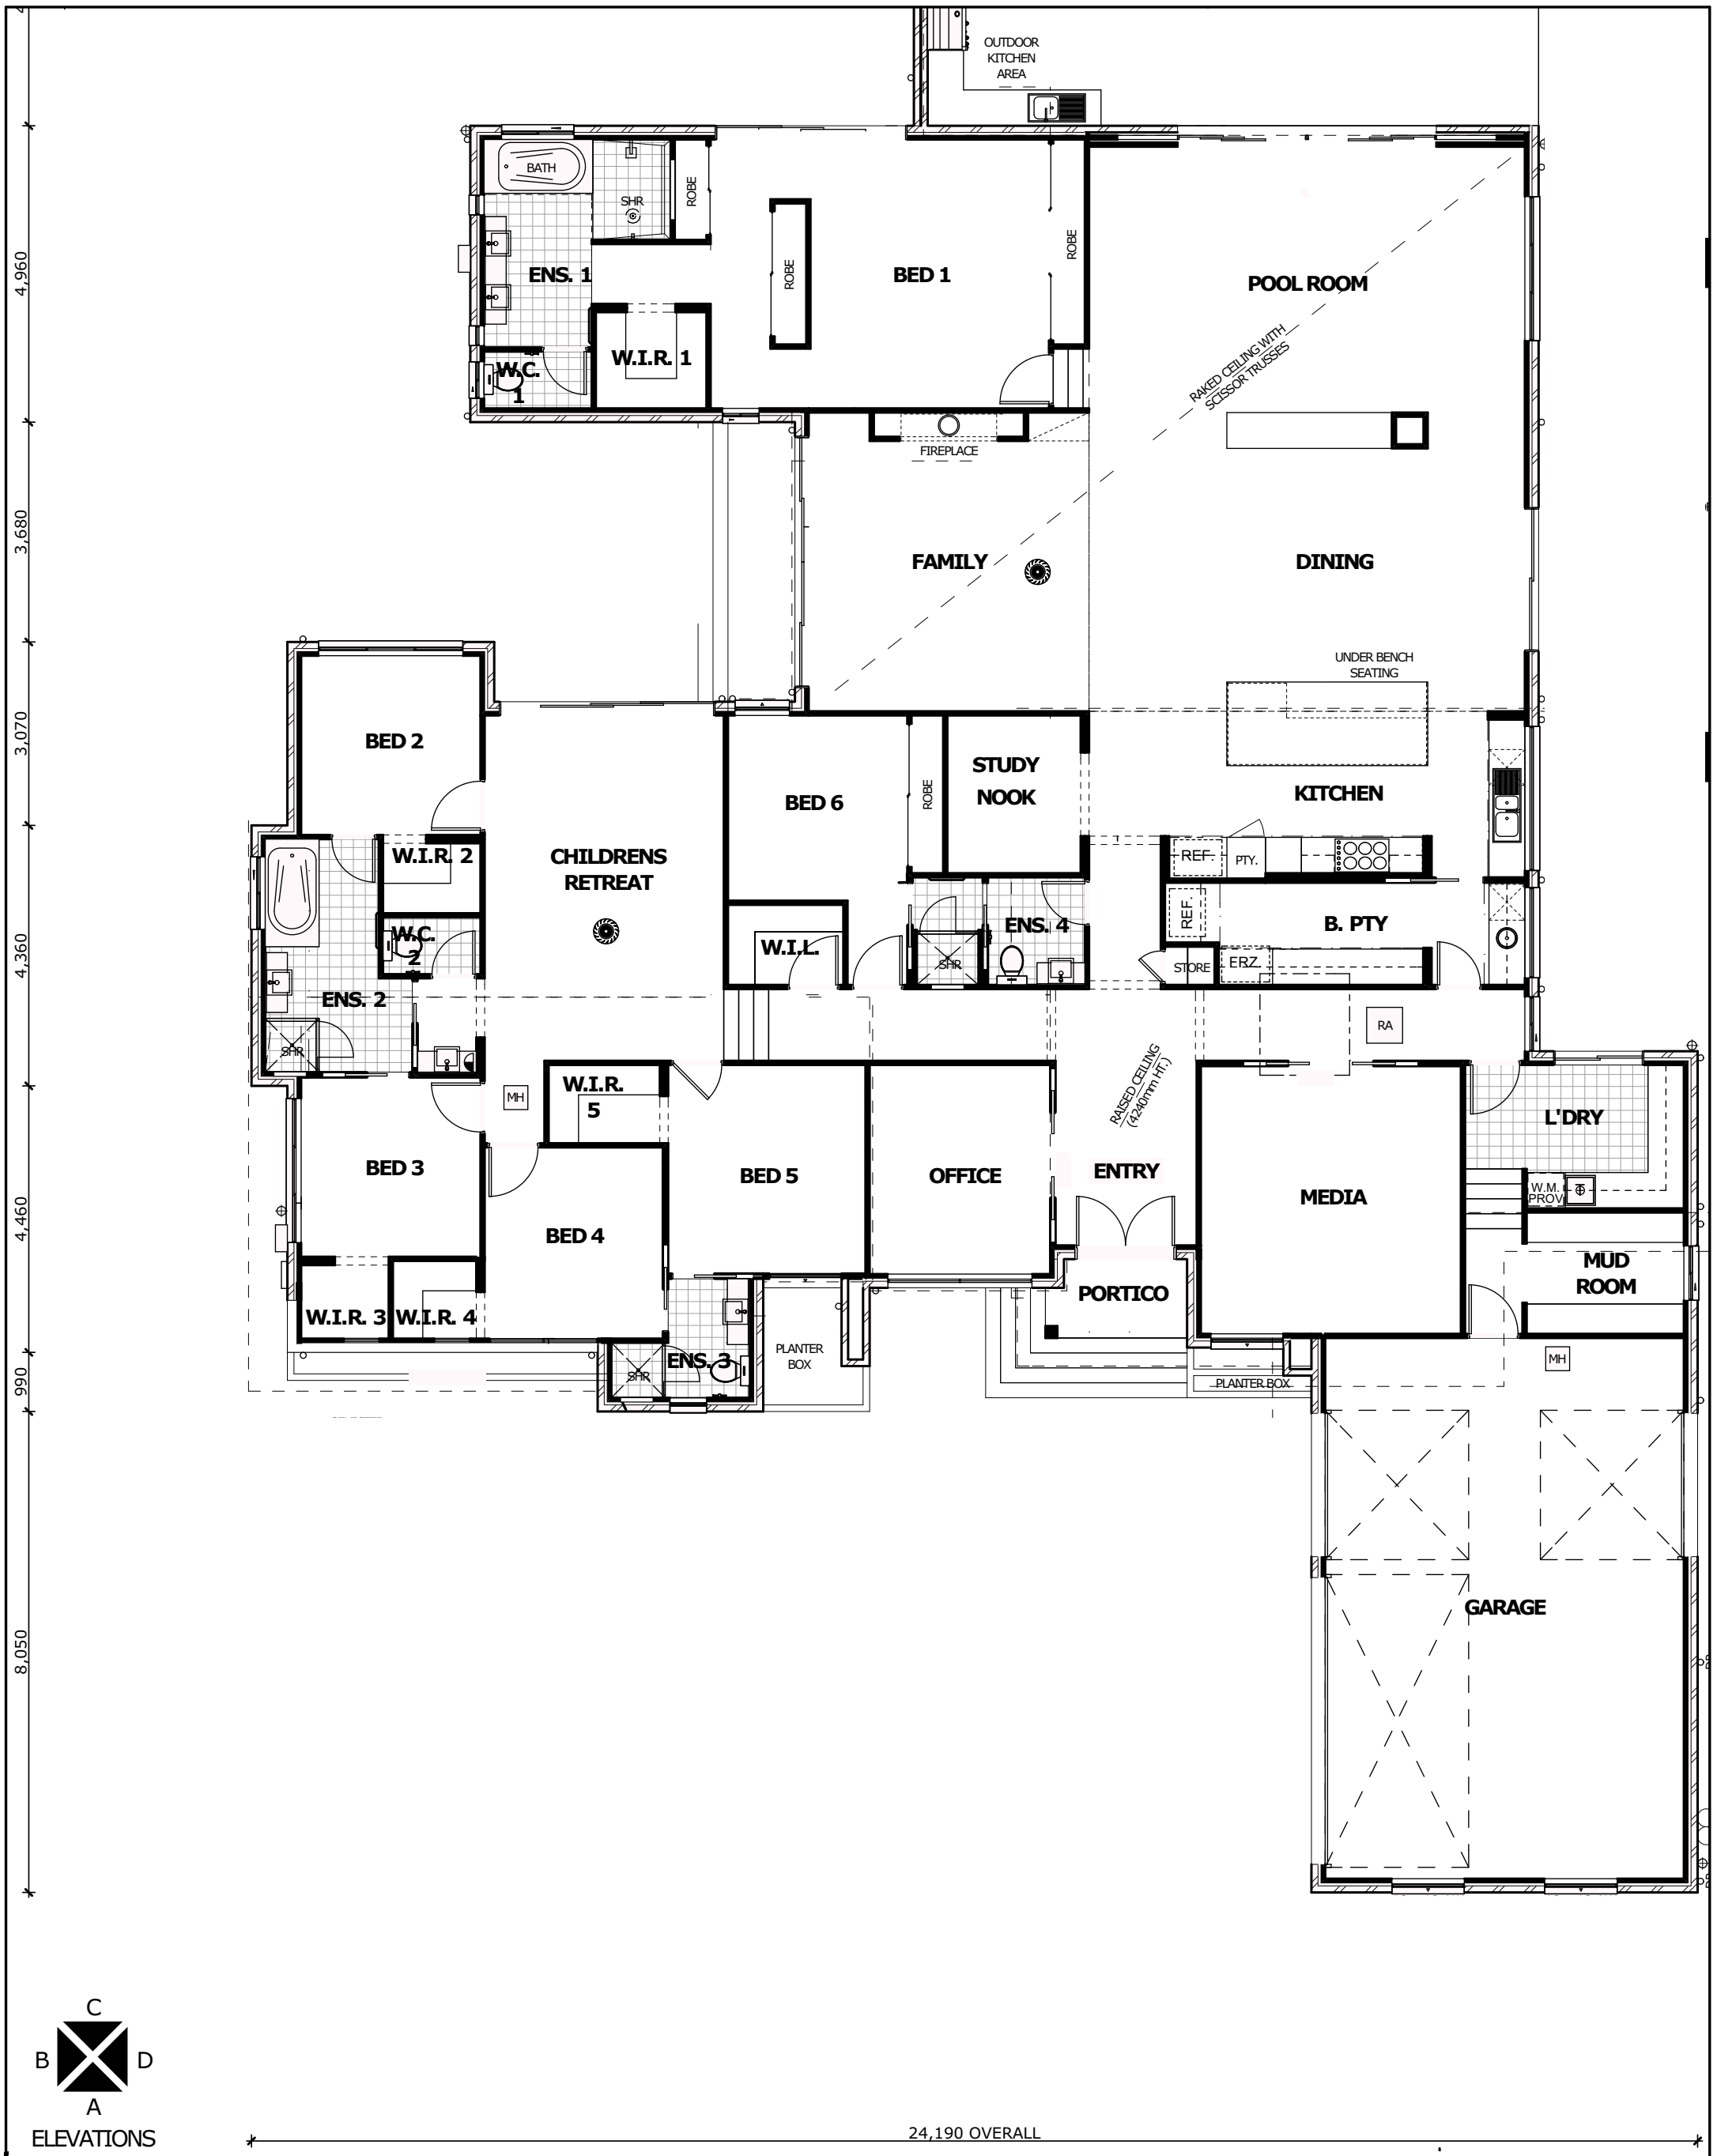
OUTDOOR KITCHEN AREA
BATH
SHR
ROBE
ENS. 1
W.I.R. 1
W.C. 1
BED 1
POOL ROOM
RAKED CEILING WITH SCISSOR TRUSSES
FIREPLACE
FAMILY
DINING
UNDER BENCH SEATING
BED 2
W.I.R. 2
W.C. 2
ENS. 2
CHILDRENS RETREAT
BED 6
STUDY NOOK
KITCHEN
REF.
PTY.
B. PTY
STORE
ERZ.
W.I.L.
ENS. 4
RA
MH
W.I.R. 5
BED 3
BED 4
BED 5
OFFICE
RAISED CEILING (4240mm HT.)
ENTRY
MEDIA
L'DRY
W.M. PROV.
MUD ROOM
PORTICO
W.I.R. 3
W.I.R. 4
ENS. 3
PLANTER BOX
GARAGE
4,960
3,680
3,070
4,360
4,460
990
8,050
24,190 OVERALL
C
B
D
A
ELEVATIONS